
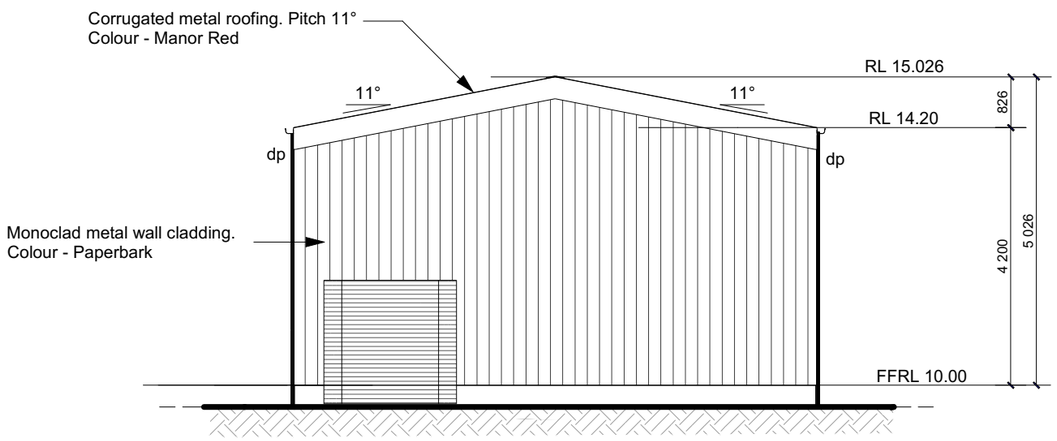


2/04 East Elevation

1:100

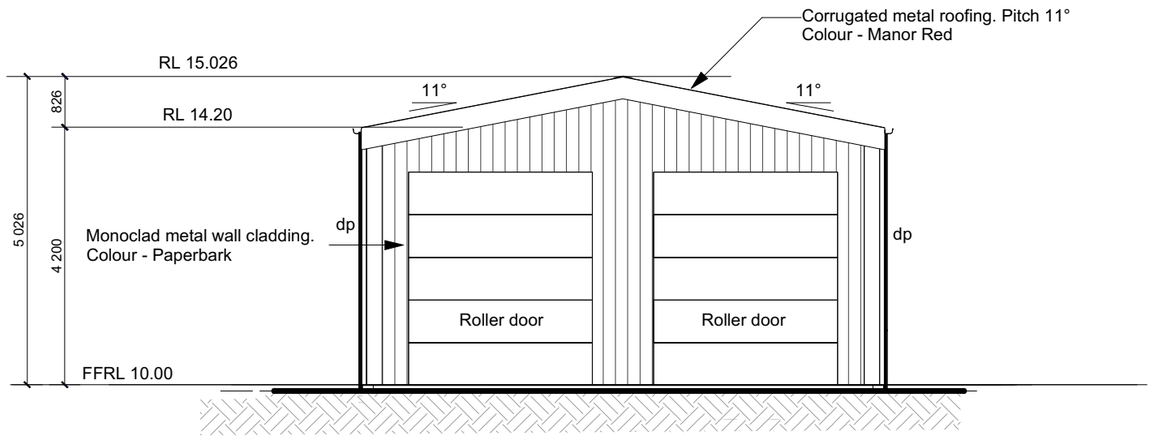

1/04 West Elevation

1:100

ISSUED FOR DEVELOPMENT / CONSTRUCTION CERTIFICATE PURPOSES

Supplied By:

fair dinkum builds

Fernleigh
DRAFTING I COUNCIL SERVICES

fernleighdrafting.com.au hello@fernleighdrafting.com.au


Proposed: Detached Steel Framed Shed
Clients: Trevor & Pamella Jones
Address: 17 Faulkner Street, Uralla, NSW 2358
Lot 2 / DP526815
Council: URALLA SHIRE COUNCIL

Plan: Elevations

Drawn: WR - 26-58
Date: September 2026
Scale: 1:100 @ A3
Job No: 260923


Sheet: 4
Of: 06

Note: Plans to be printed on A3 to be to scale. Do not scale off plans. All dimensions and natural ground heights to be checked and verified on site.

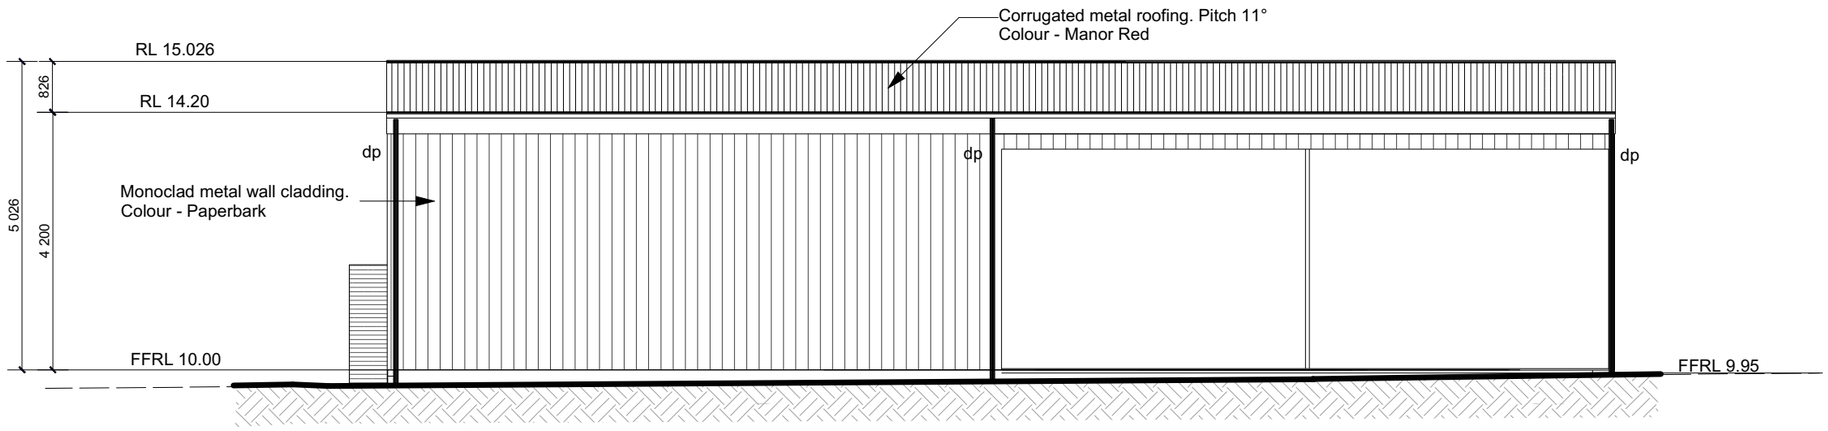

1 / 04 North Elevation

1:100

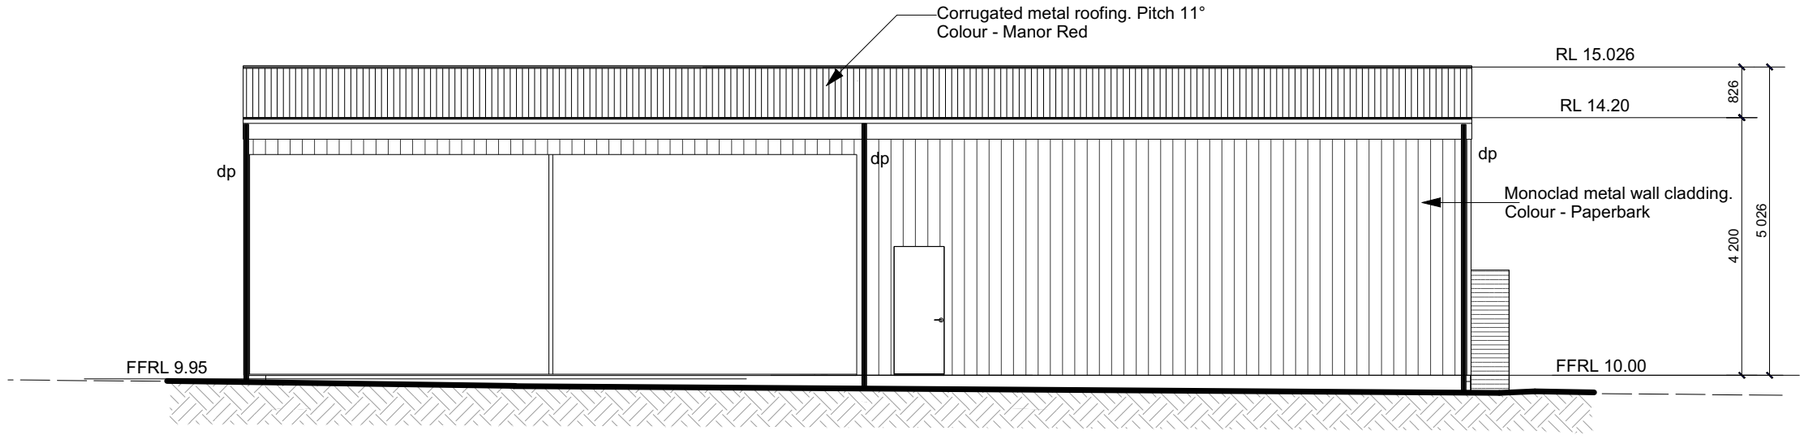

1 / 05 South Elevation

1:100

ISSUED FOR DEVELOPMENT / CONSTRUCTION CERTIFICATE PURPOSES

Supplied By:

fair dinkum builds™

Fernleigh
DRAFTING I COUNCIL SERVICES
fernleighdrafting.com.au hello@fernleighdrafting.com.au

Proposed: Detached Steel Framed Shed
Clients: Trevor & Pamella Jones
Address: 17 Faulkner Street, Uralla, NSW 2358 Lot 2 / DP526815
Council: URALLA SHIRE COUNCIL

Plan: Elevations - Shed

Drawn: WR - 26-58
Date: September 2026
Scale: 1:100 @ A3
Job No: 260923

Sheet: 06 **Of:** 5

Note: Plans to be printed on A3 to be to scale. Do not scale off plans. All dimensions and natural ground heights to be checked and verified on site.