

verify all dimensions on site prior to commencement of work
figured dimensions to be taken in preference to scaling


issue	details	by	date
A	ISSUED FOR INFORMATION	FHM	2026 06 23
B	ISSUED FOR INFORMATION	FHM	2026 06 26
C	ISSUED FOR INFORMATION	FHM	2026 07 13

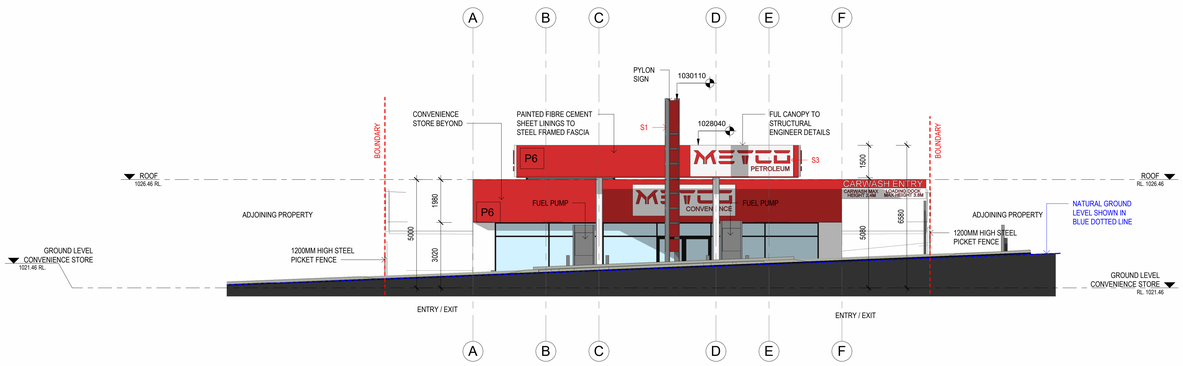


1 EAST ELEVATION - BRIDGE STREET NEW ENGLAND HIGHWAY
1 : 100

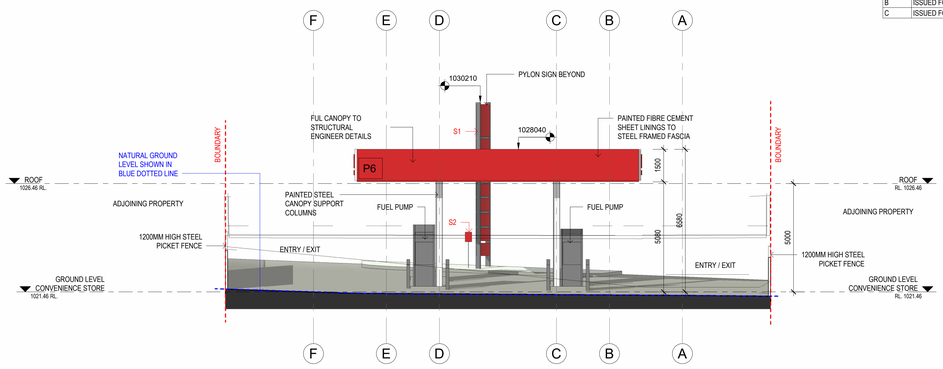


2 WEST ELEVATION - FUEL CANOPY
1 : 100

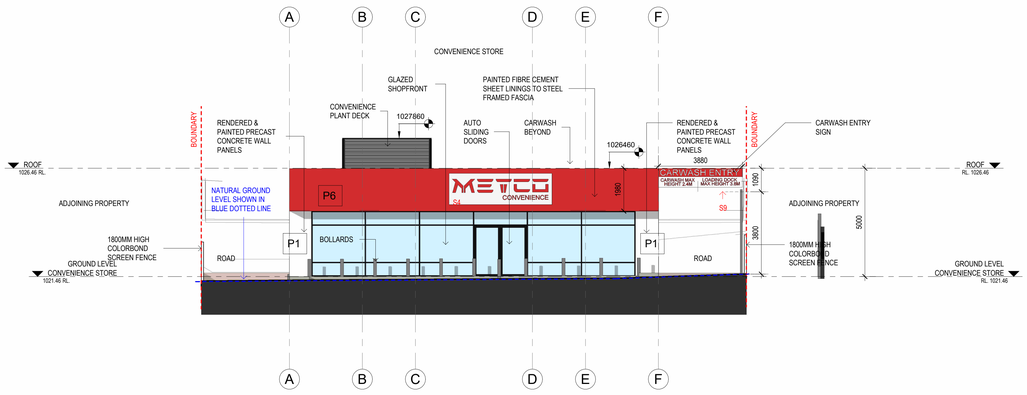


3 EAST ELEVATION - CONVENIENCE BUILDING
1 : 100

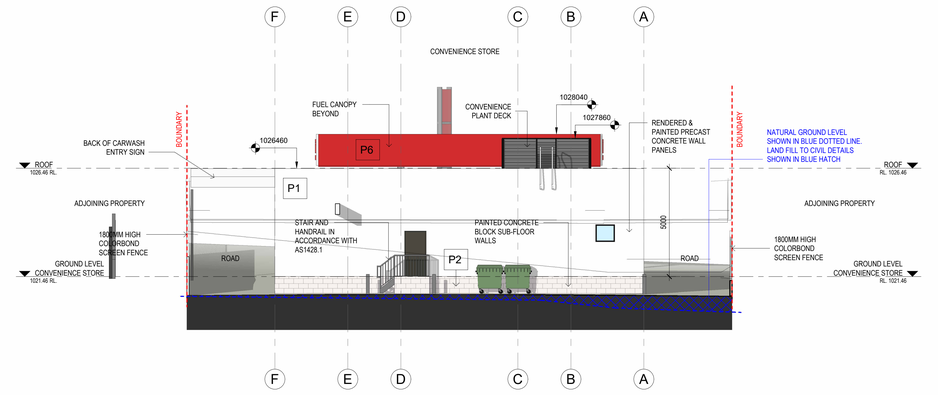

4 WEST ELEVATION - CONVENIENCE BUILDING
1 : 100

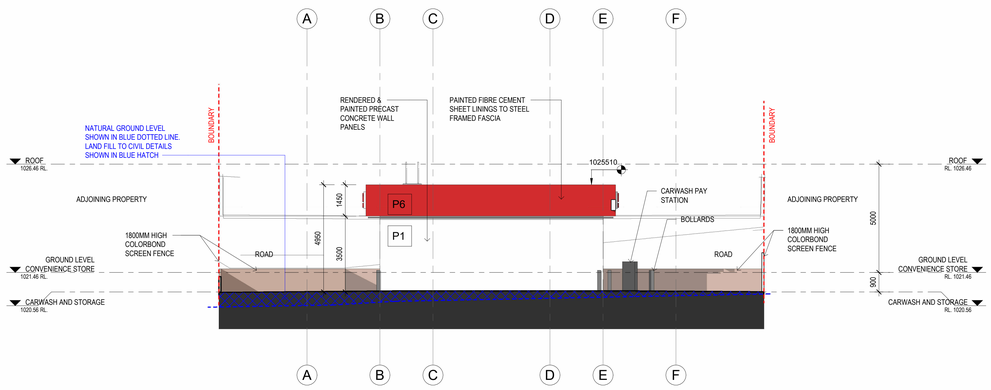

5 EAST ELEVATION - CAR WASH BUILDING
1 : 100

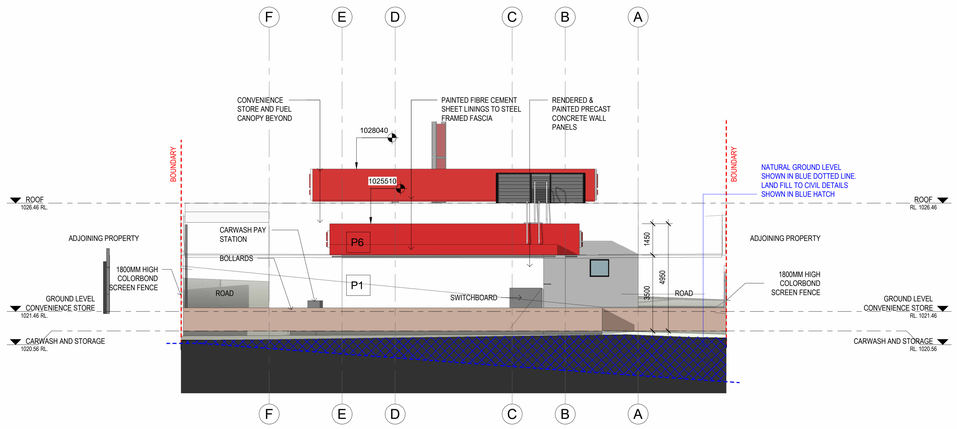

6 WEST ELEVATION - CAR WASH BUILDING
1 : 100

FINISHES SCHEDULE

P1	PRE CAST CONCRETE WALL PANEL WITH EXPRESSED JOINTS DULUX:VIVID WHITE	P4	COLORBOND METAL GUTTERS AND DOWN PIPES COLOUR : DOVER WHITE
P2	CONCRETE BLOCK SUB-FLOOR WALLS PAINT FINISH DULUX:VIVID WHITE	P5	COLORBOND METAL DECK ROOF SHEETING COLOUR:SURFMIST
P3	VITRACORE G2 CLAD AWNING COLOUR:WHITE	P6	PAINTED FIBRE CEMENT SHEET LININGS PAINT FINISH COLOUR: RED METCO

1:100 @ A0
0 1 2 4 8m


Copyright of this design remains the property of **D+R Architects** September 2026

ELEVATIONS SHEET 1
PETROL STATION AND CARWASH DEVELOPMENT
117 BRIDGE STREET. URALLA NSW 2358
METCO PETROLEUM
26008 DA 1.07 C


D+R Architects
RETAIL PLANNING SPECIALISTS
UNIT 18, 99 MOORE STREET, LEICHHARDT NSW 2040 AUSTRALIA
TEL: (02) 9569 8711
WWW.DRARCHITECTS.COM.AU
EMAIL architects@drarchitects.com.au

verify all dimensions on site prior to commencement of work
figured dimensions to be taken in preference to scaling

issue	details	by	date
A	ISSUED FOR INFORMATION	FHM	2026 06 23
B	ISSUED FOR INFORMATION	FHM	2026 06 26
C	ISSUED FOR INFORMATION	FHM	2026 07 13

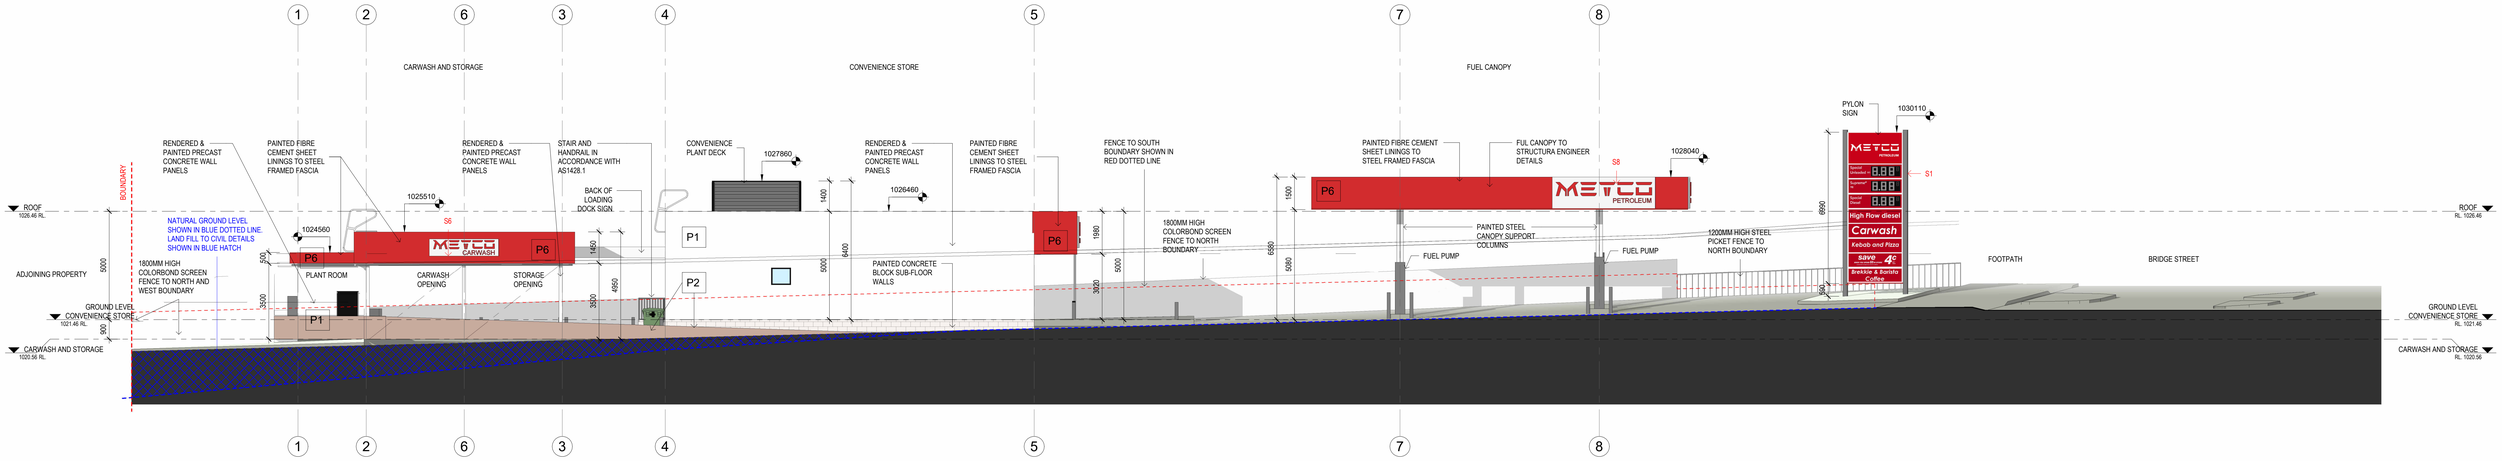

2 SOUTH ELEVATION
1 : 100

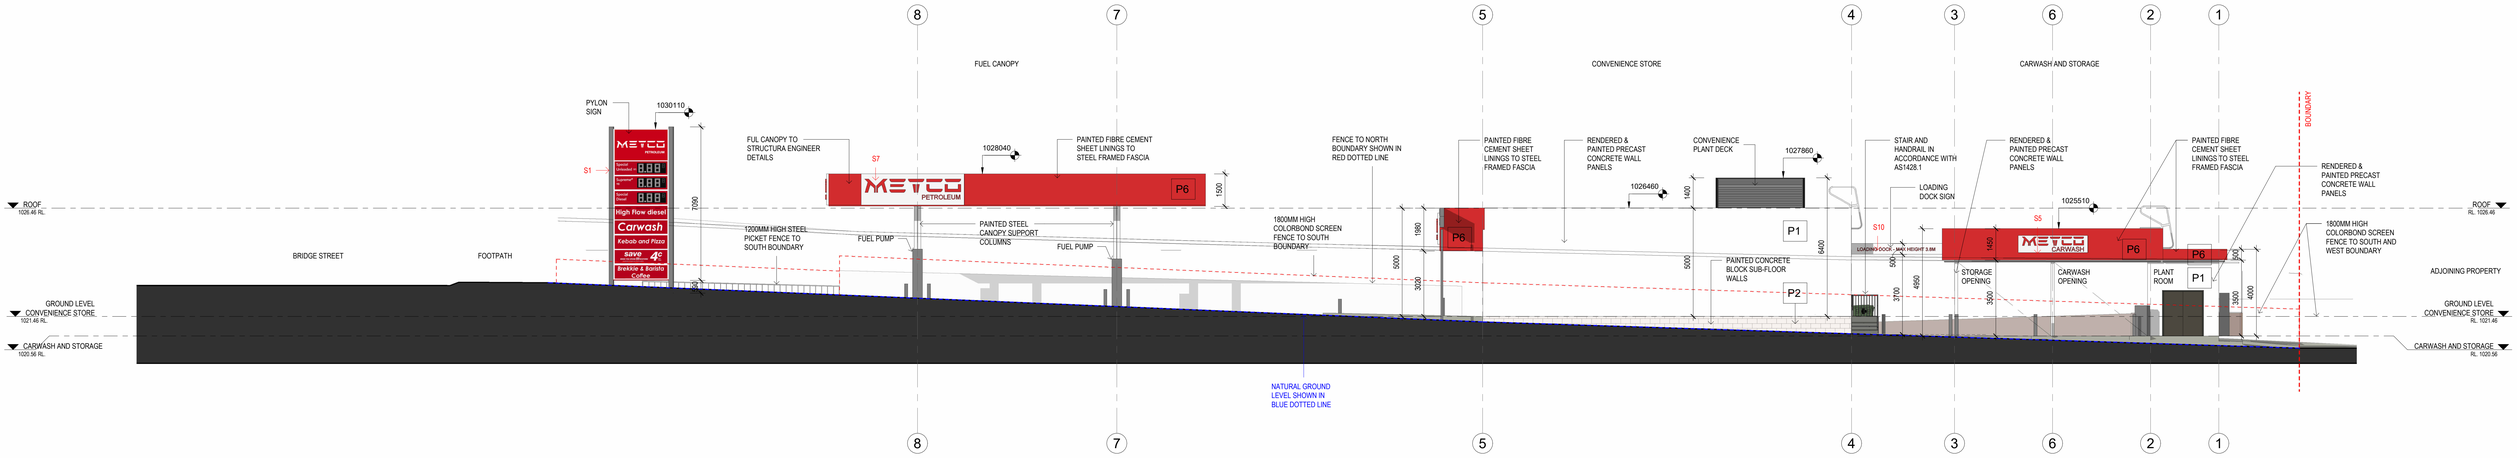

1 NORTH ELEVATION
1 : 100

FINISHES SCHEDULE

P1	PRE CAST CONCRETE WALL PANEL WITH EXPRESSED JOINTS DULUX:VIVID WHITE	P4	COLORBOND METAL GUTTERS AND DOWN PIPES COLOUR : DOVER WHITE
P2	CONCRETE BLOCK SUB-FLOOR WALLS PAINT FINISH DULUX:VIVID WHITE	P5	COLORBOND METAL DECK ROOF SHEETING COLOUR:SURFMIST
P3	VITRACORE G2 CLAD AWNING COLOUR:WHITE	P6	PAINTED FIBRE CEMENT SHEET LININGS PAINT FINISH COLOUR: RED METCO

1:100 @ A0
0 1 2 4 6 8m

Copyright of this design remains the property of **D+R Architects** September 2026

ELEVATIONS SHEET 2
PETROL STATION AND CARWASH DEVELOPMENT
117 BRIDGE STREET. URALLA NSW 2358
METCO PETROLEUM
26008 DA 1.08 C

D+R Architects
RETAIL PLANNING SPECIALISTS
UNIT 18, 99 MOORE STREET, LEICHHARDT NSW 2040 AUSTRALIA
TEL (02) 9569 8711
WWW.DRARCHITECTS.COM.AU
EMAIL architects@drarchitects.com.au