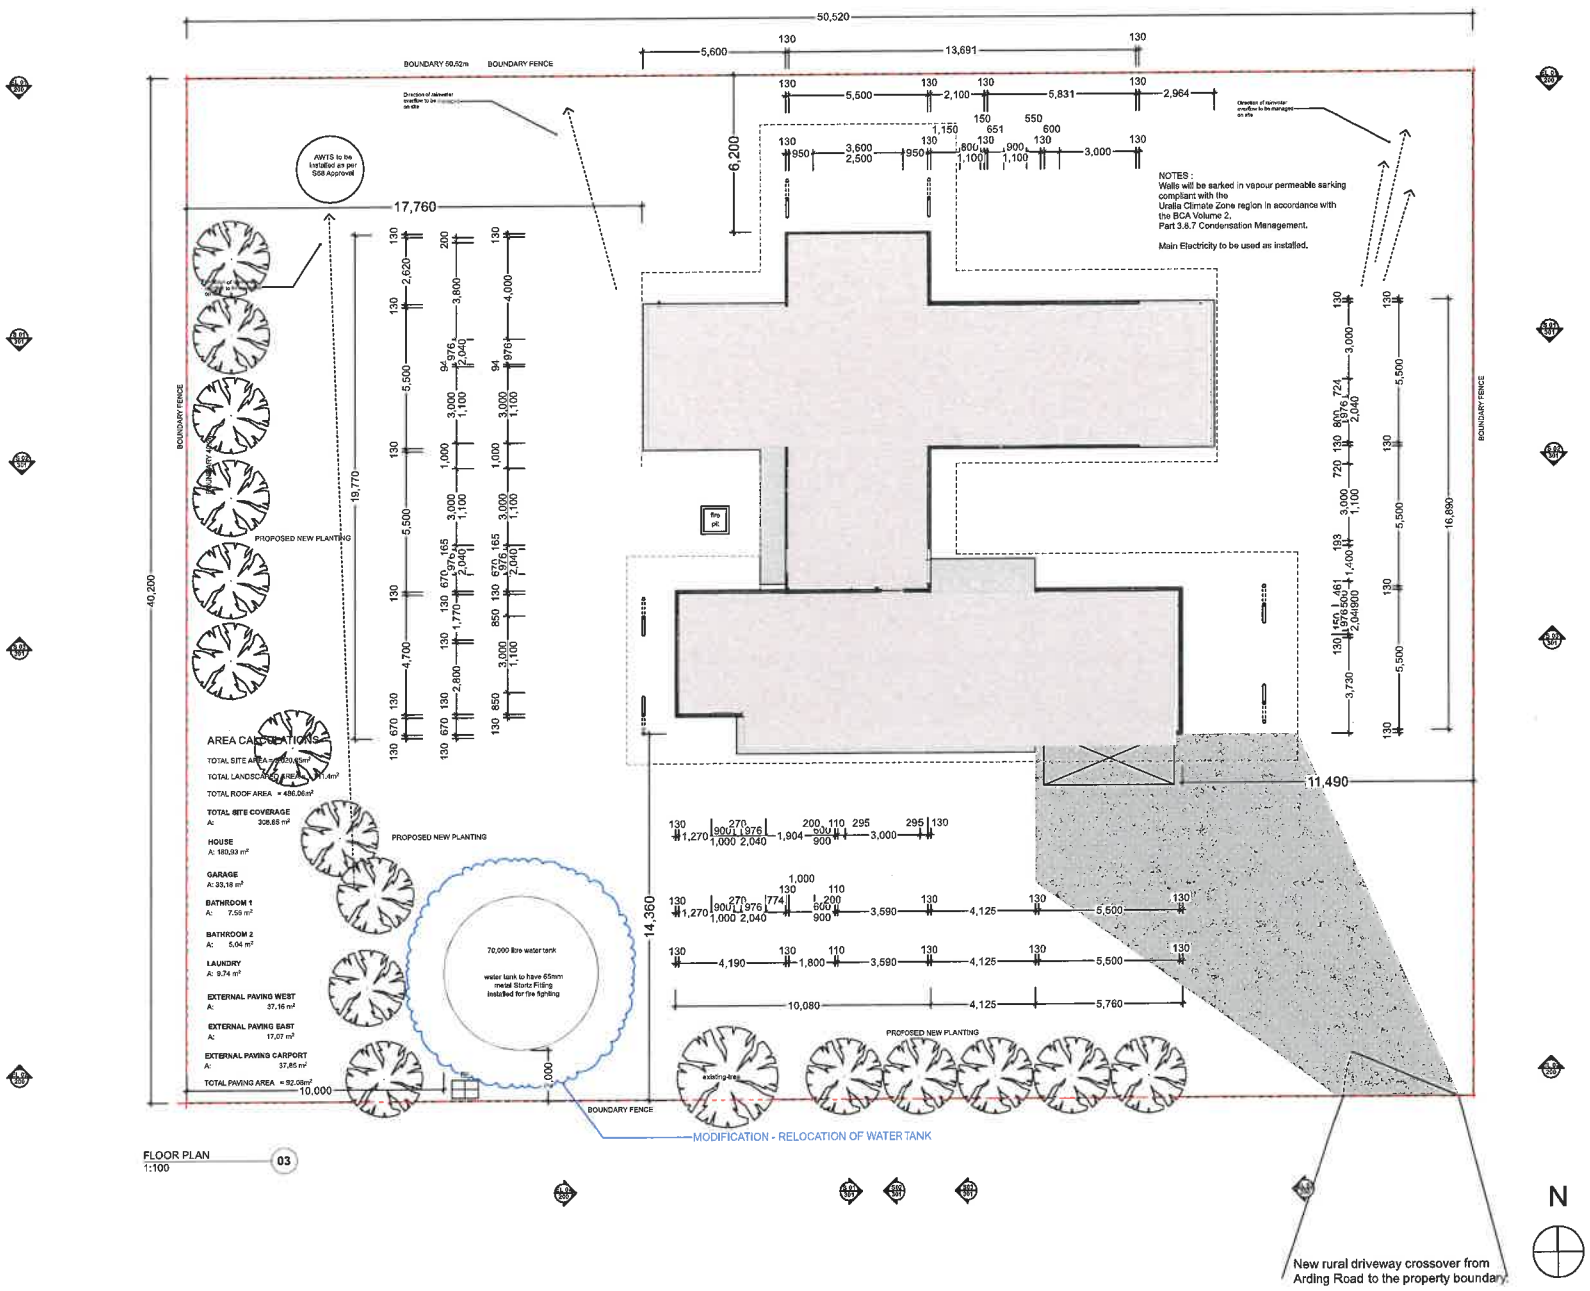

FLOOR PLAN
1:100
03

architecture @ altitude
Virginia Wongchee Registration # 5431
PO Box 402 Armidale NSW 2350
Tel: 02 6772 7394
ABN 18949943876
www.architecturealtitude.com.au
contact@architecturealtitude.com.au

CLIENT	CATH MACKSON & ERIC HELLER	DATE	27/2/2024
PROJECT	MACKSON HELLER HOUSE 365 Mt Butler Road, Arding NSW 2358		

SCALE @ A1	PROJECT NO.	STATUS	DRAWING NO.	REV
1:100	#PIn	MOD	101	B

DRAWING TITLE
SITE PLAN & FLOOR PLAN_ MOD.