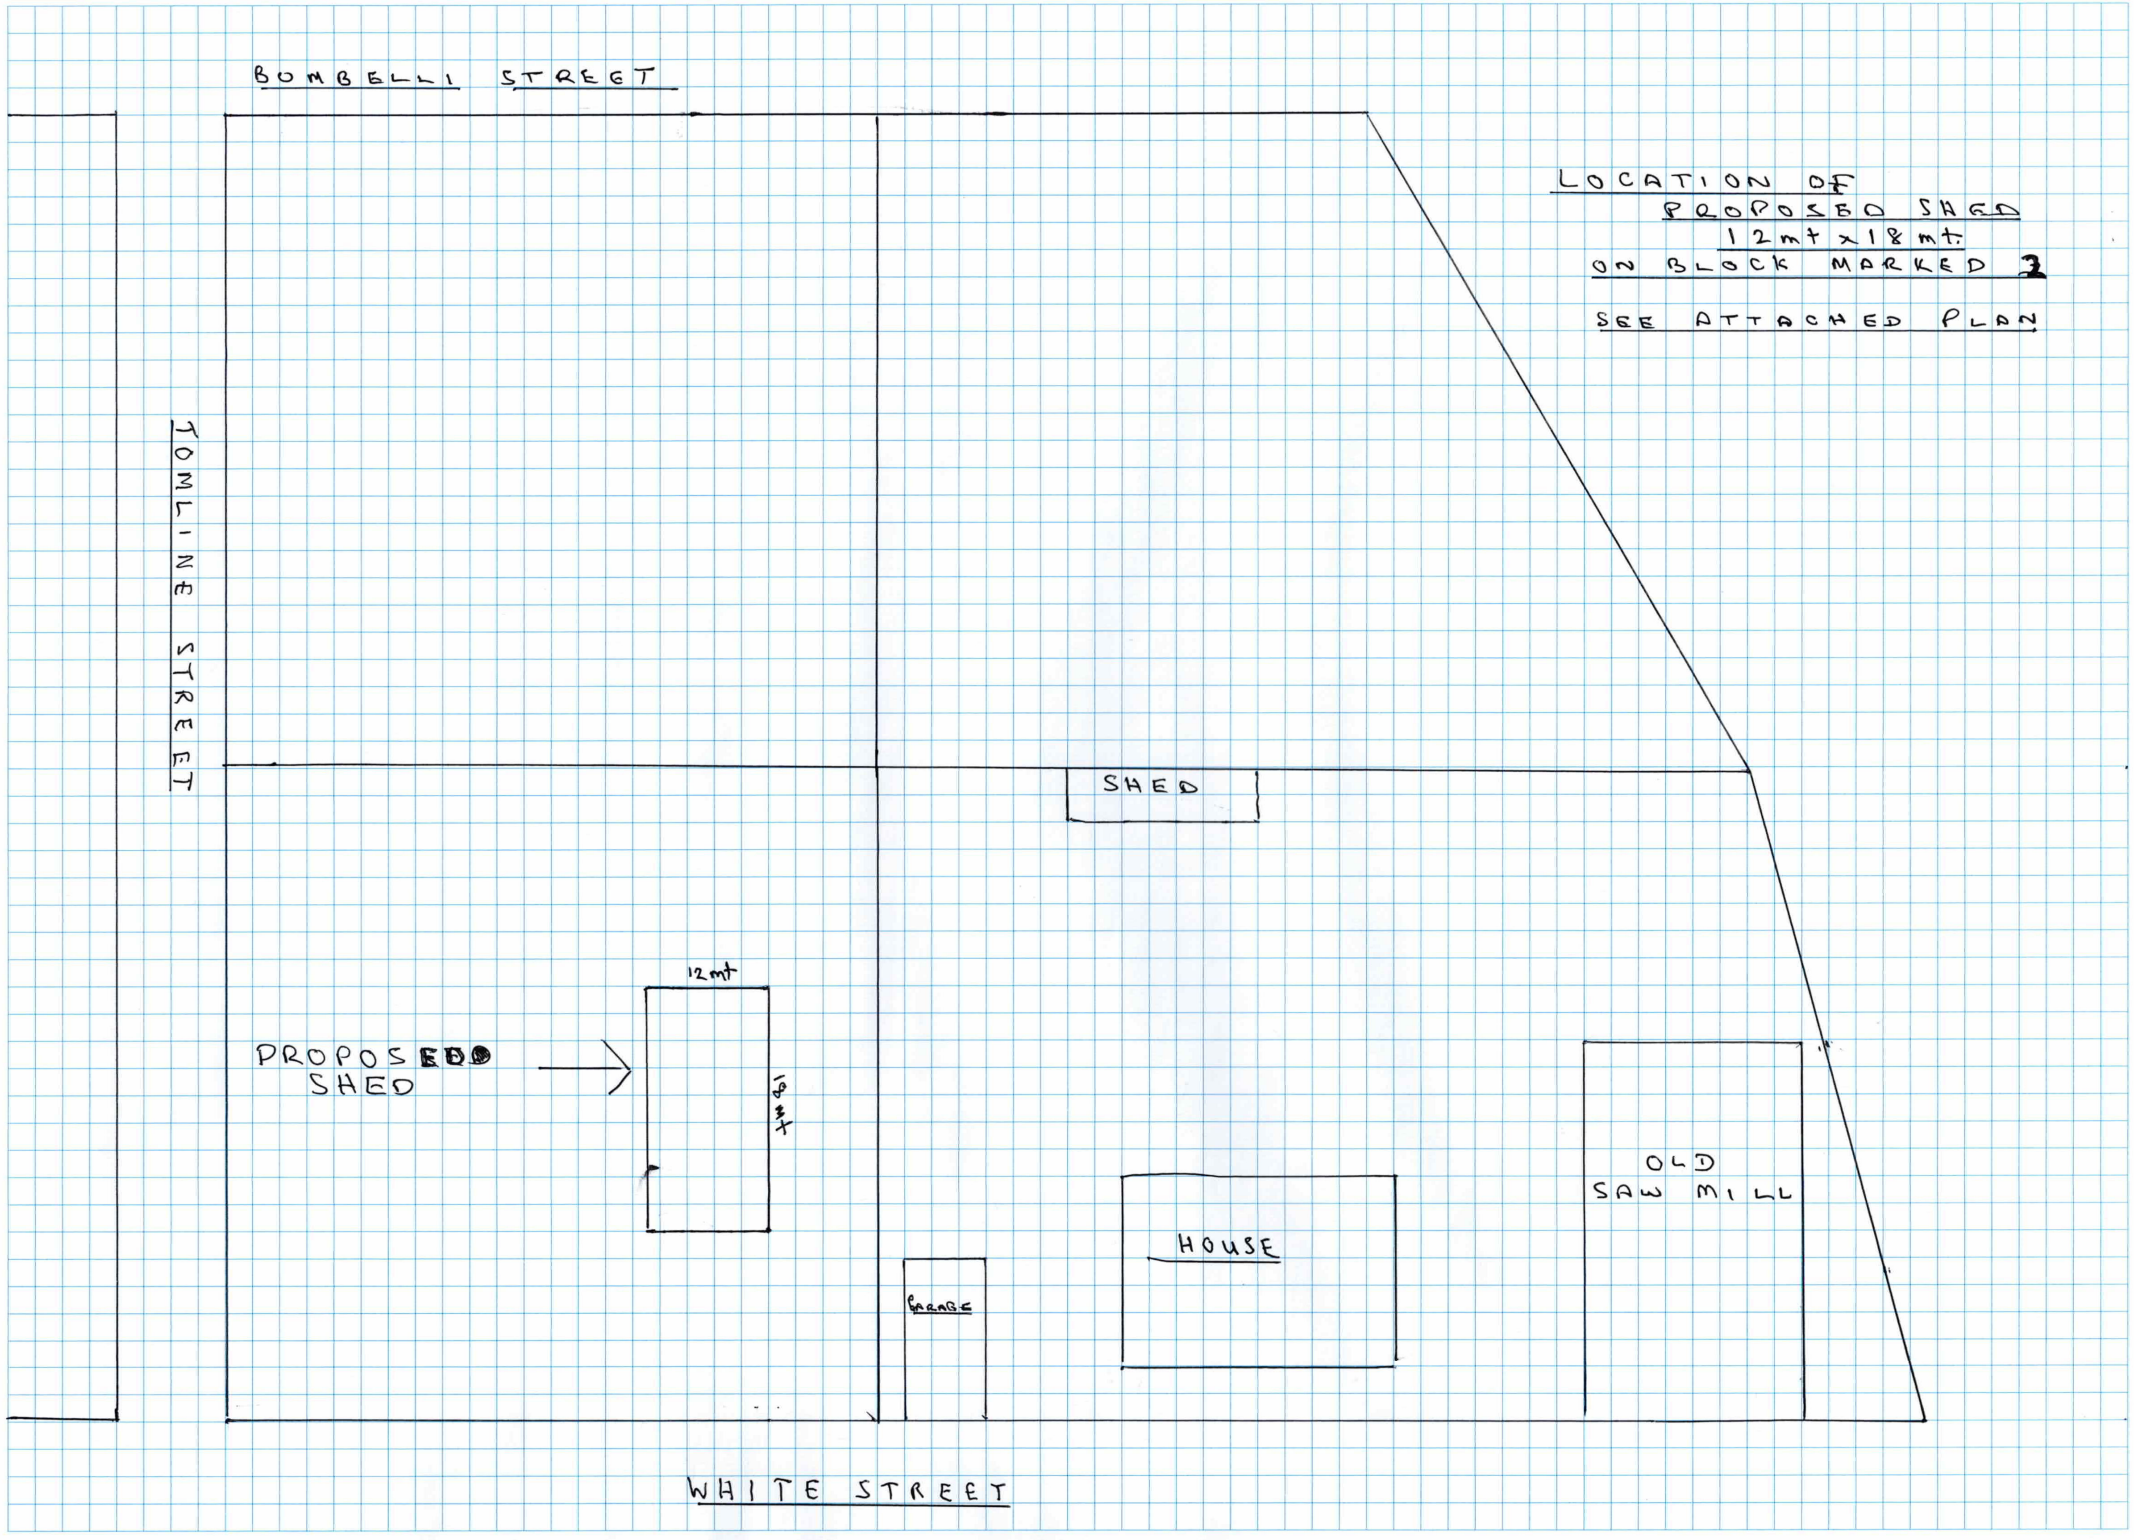

BOMBELLI STREET
TOMLINE STREET
WHITE STREET
LOCATION OF PROPOSED SHED 12mt x 18mt. ON BLOCK MARKED 3
SEE ATTACHED PLAN
SHED
12mt
PROPOSED SHED
18mt
HOUSE
GARAGE
OLD SAW MILL