
verify all dimensions on site prior to commencement of work
figured dimensions to be taken in preference to scaling

issue	details	by	date
A	ISSUED FOR INFORMATION	FHM	2026 06 23
B	ISSUED FOR INFORMATION	FHM	2026 06 26
C	ISSUED FOR INFORMATION	FHM	2026 07 13

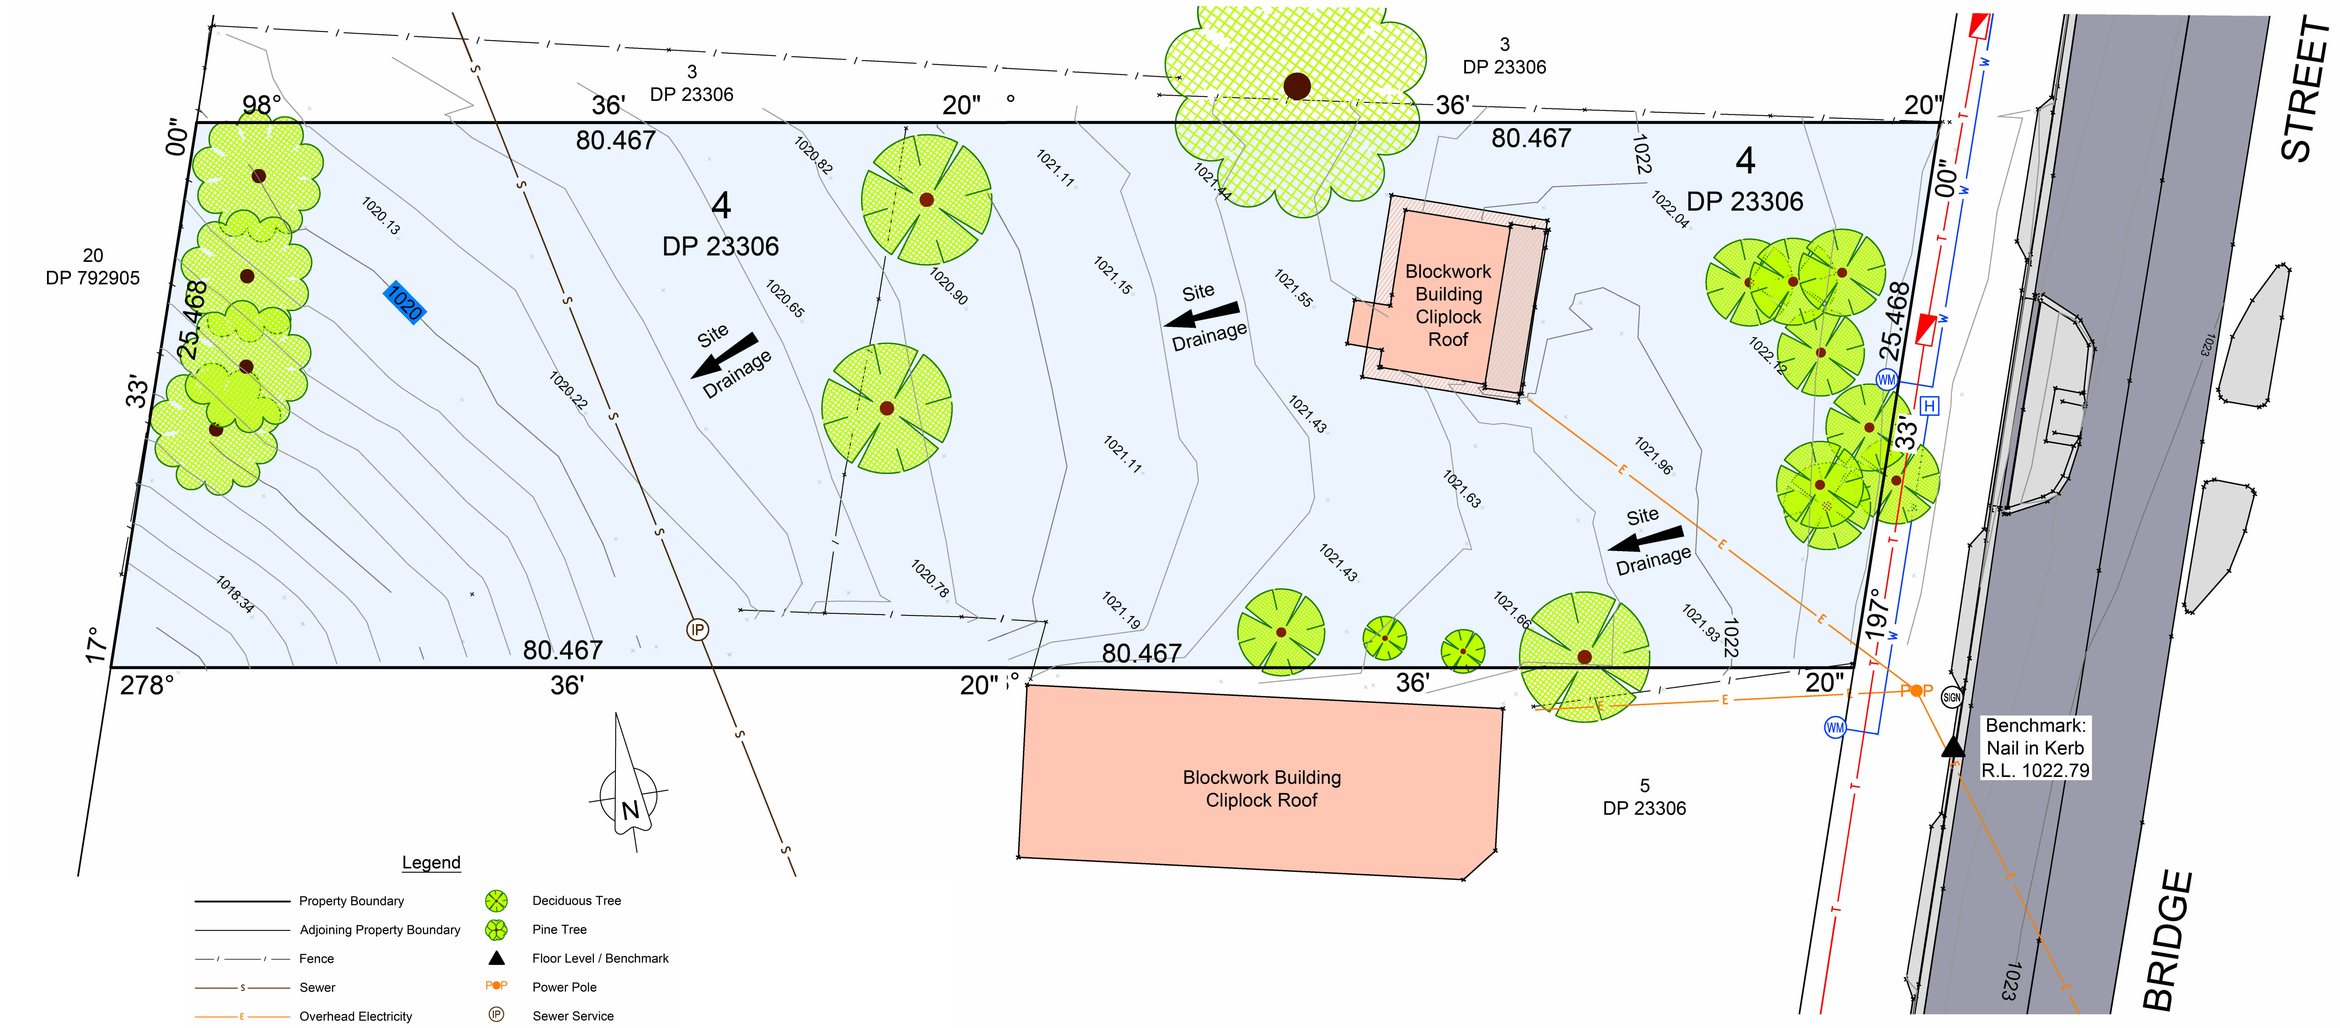

Legend

- Property Boundary
- Adjoining Property Boundary
- Fence
- Sewer
- Overhead Electricity
- Telecommunications Cable
- Water Supply
- Major Contour
- Minor Contour
- Vegetation
- Bank
- Deciduous Tree
- Pine Tree
- Floor Level / Benchmark
- Power Pole
- Sewer Service
- Sewer Manhole
- Hydrant
- Water Meter
- Stormwater Pit
- Road Sign
- Telecommunications Pit
- Building
- Roof Over
- Concrete Surface

Notes
1. All dimensions are in metres.
2. Levels are in metres with respect to the Australian Height Datum (AHD).
3. Do not scale off this drawing (use figured dimensions only).
4. Check dimensions on site & report any discrepancies immediately.
5. Entity Properties (such as point or contour elevations) can be determined from 'MODEL' space data. See 'MODEL' space for detail of surrounding site.
6. North represents Map Grid of Australia (Zone 56) orientation

Contour Interval 0.2m

NOTE
Underground service locations are approximate only and should be verified by local authority prior to construction

www.dialbeforeyoudig.com.au
DIAL 1100 BEFORE YOU DIG

Disclaimer
All utility and service requirements must be confirmed by relevant statutory authorities prior to final design. This plan should not be relied upon exclusively for design information.

SURVEY PLAN
1 : 100

1:100 @ A0
0 1 2 4 8m

Copyright of this design remains the property of D+R Architects September 2026

SURVEY PLAN
PETROL STATION AND CARWASH DEVELOPMENT
117 BRIDGE STREET. URALLA NSW 2358
METCO PETROLEUM
26008 DA 1.02 C

D+R Architects
RETAIL PLANNING SPECIALISTS
UNIT 18, 99 MOORE STREET, LEICHHARDT NSW 2040 AUSTRALIA
TEL: (02) 9569 8711
WWW.DRARCHITECTS.COM.AU
EMAIL: architects@drarchitects.com.au