
601
DP 755846
No.223 Thunderbolts Way

Notes
1. All dimensions are in metres in GROUND units.
2. Levels are in metres with respect to the Australian Height Datum (AHD).
3. Check dimensions on site & report any discrepancies immediately.
4. Entity Properties (such as point or contour elevations) can be determined from 'MODEL' space data.
5. North represents Map Grid of Australia (Zone 56) orientation

Disclaimer
Service locations where shown have been measured. Additional services should be investigated from "Before You Dig" records. All utility service requirements must be confirmed by relevant statutory authorities prior to final design.
This plan should not be exclusively relied upon for design purposes.

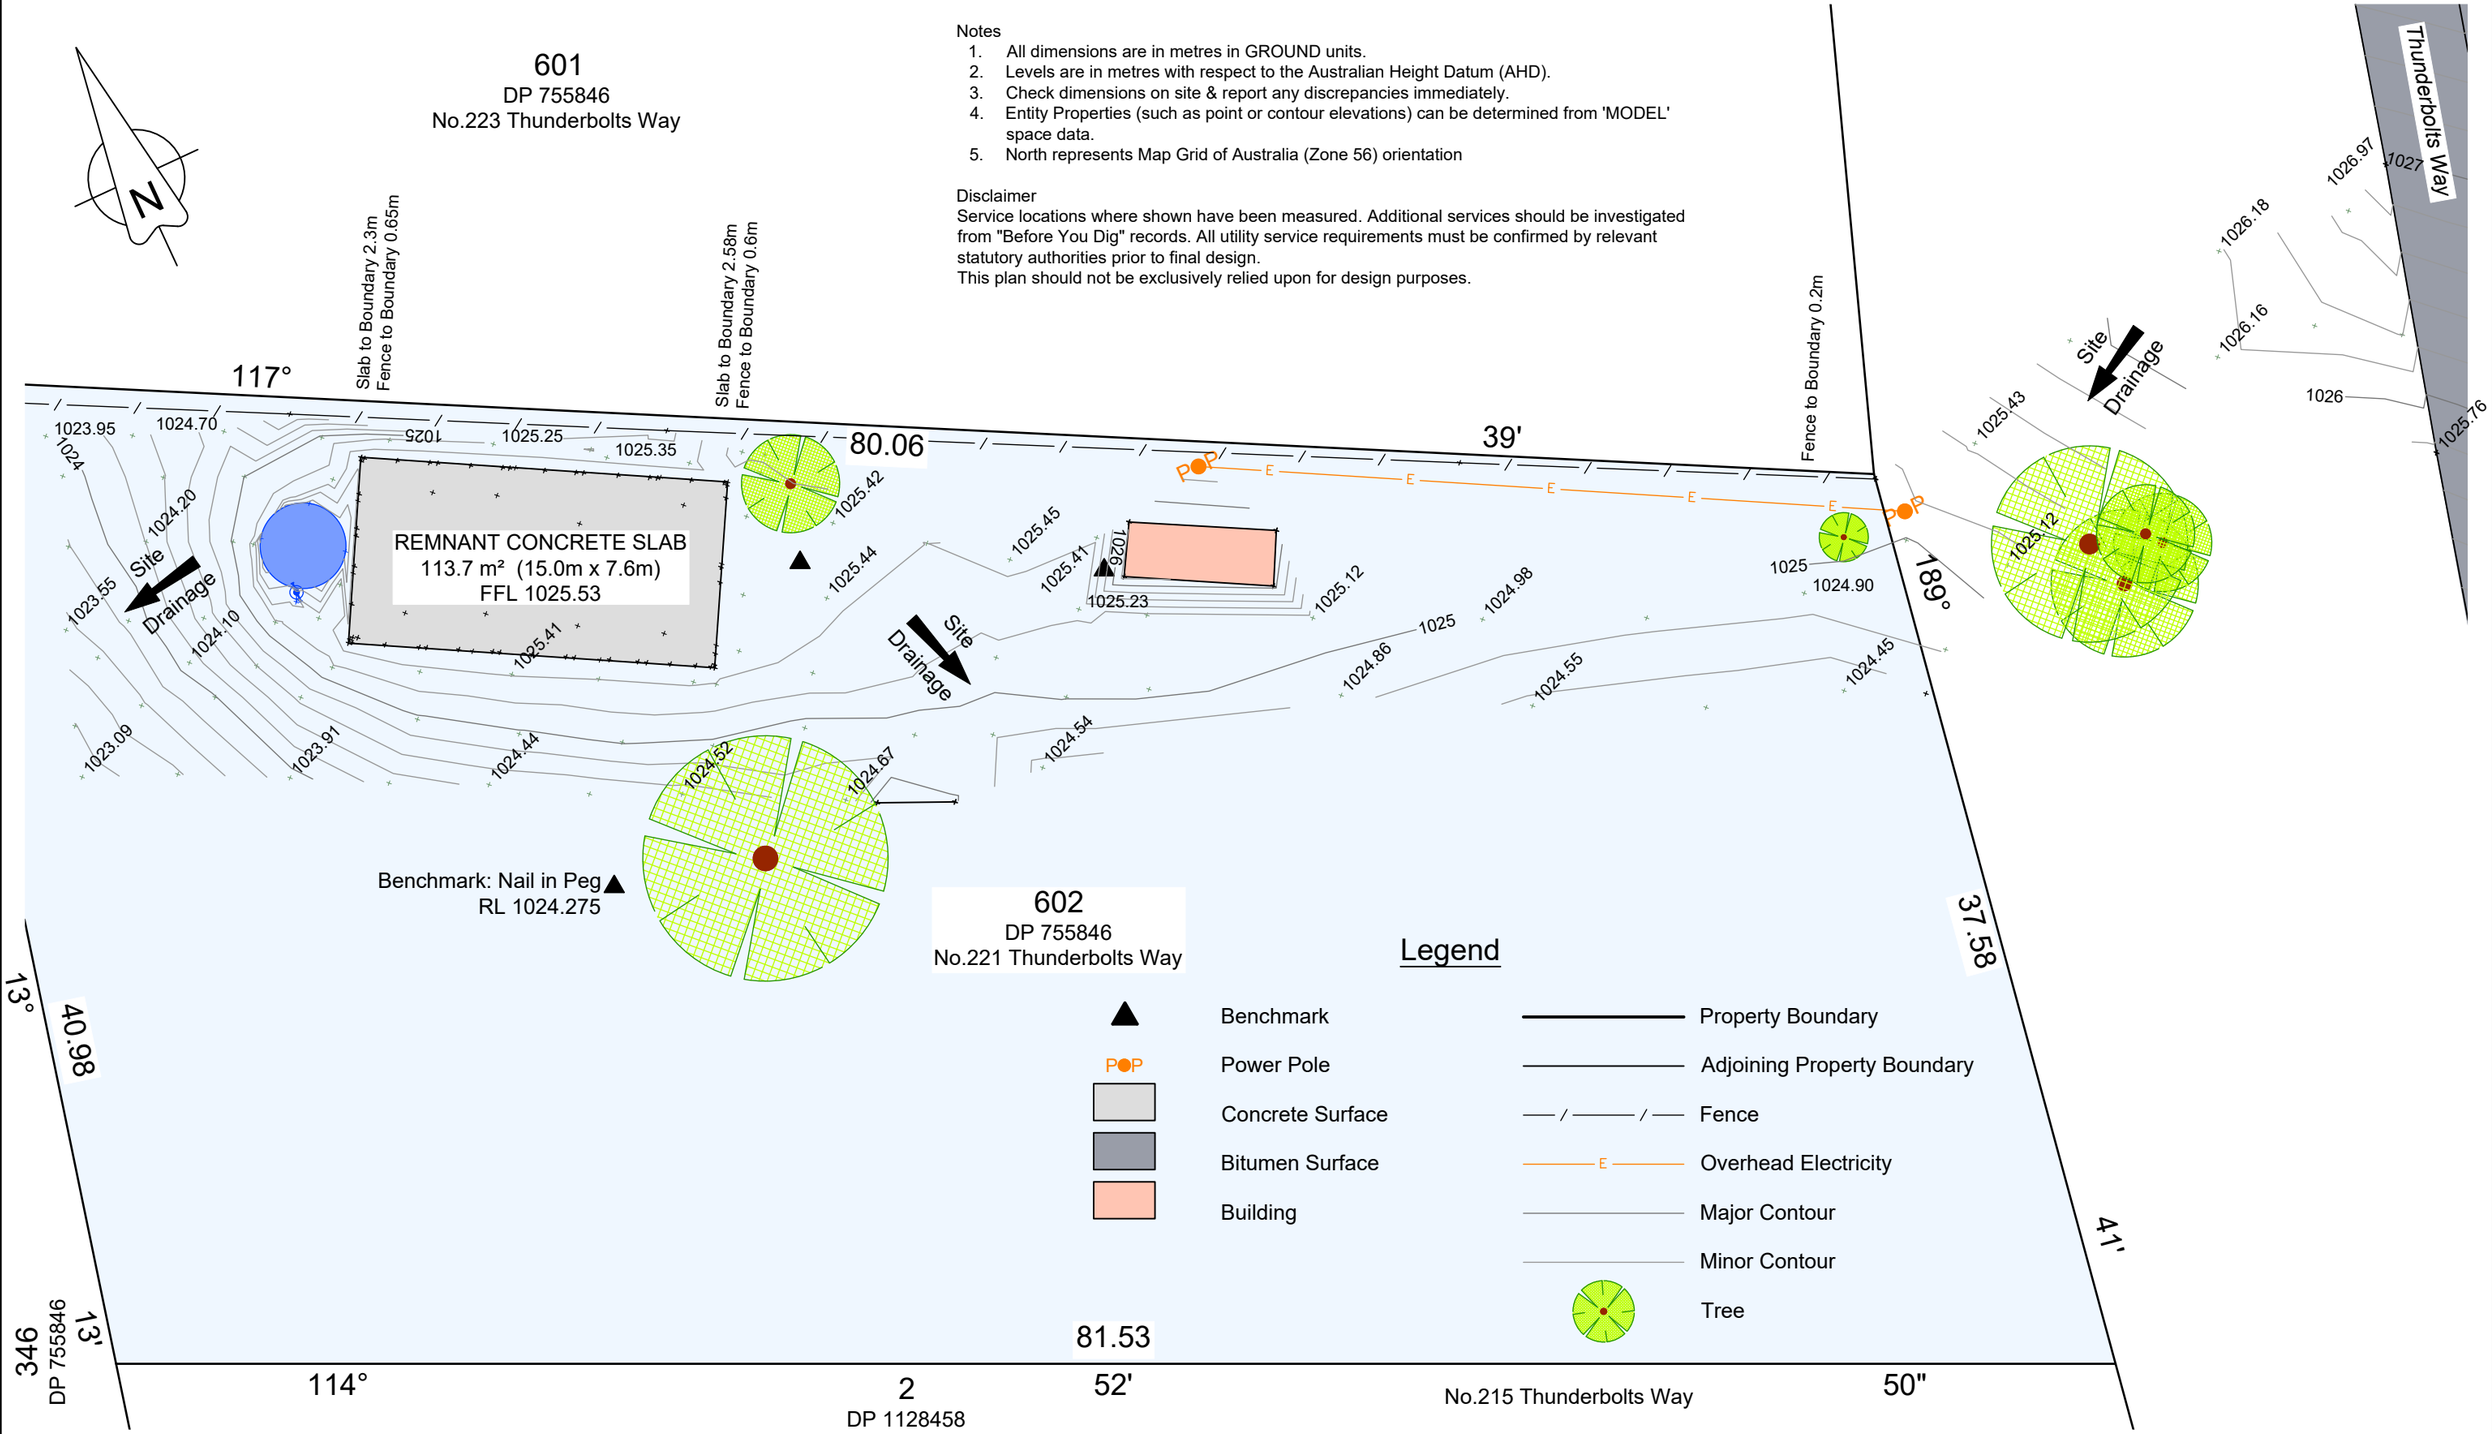

Rev.	Date	Description
A.	19-6-26	Original Issue

Project:
Proposed Development at
No. 221 Thunderbolts Way
Lot 602 in DP 755846

Drawing Title
Detail and Contour Survey

Client:
Knomis Pty Ltd
46 Garema Circuit
Kingsgrove NSW

Scale Bar:
2 1 0 2 4 6 8 10 12
SCALE OF METRES 1:250

New England
SURVEYING & ENGINEERING
Land Development Consultants
1/161 Rusden Street
Po Box 656
Armidale NSW 2350
phone: 02 6772 3141
e-mail: info@nese.com.au
web: www.nese.com.au

Scale: 1 : 250	Date: 19-6-26
Cad Scale: x 1.0	Drawn: RD
Backup Disk: Server	
Job No.: 20260408	Surveyed: PG JG
Datum: AHD TS10983 RL999.413	Sheet Size: A3
Surveyors Ref: UR/384	SHT. 1 OF 1 — Revision: A